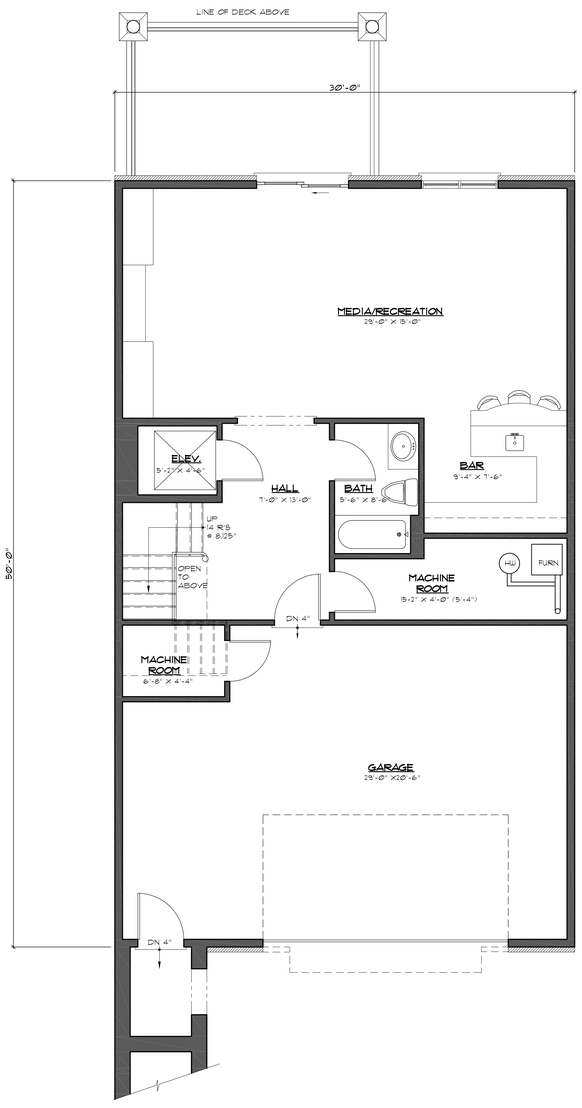

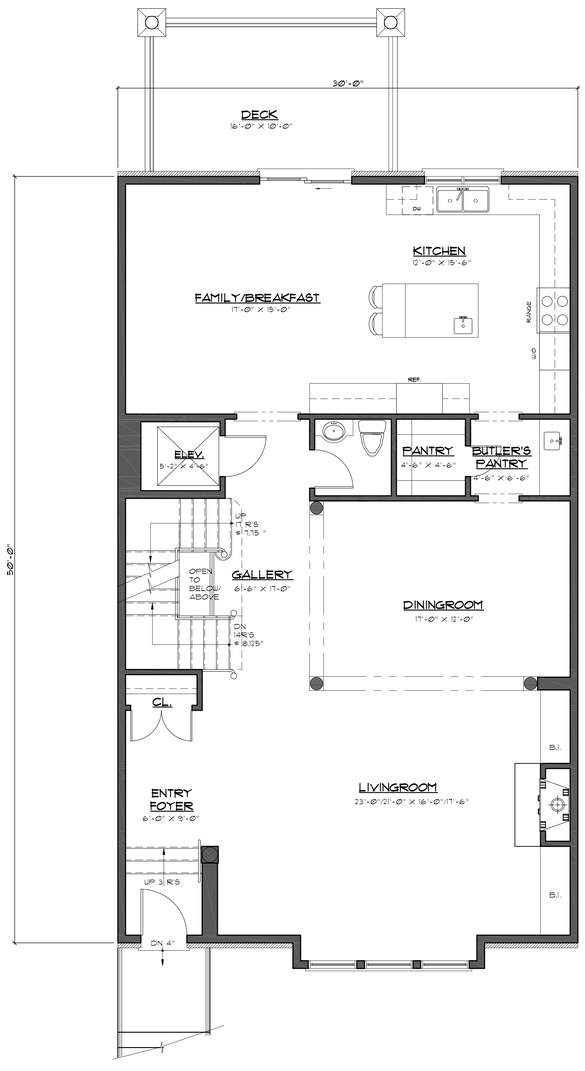

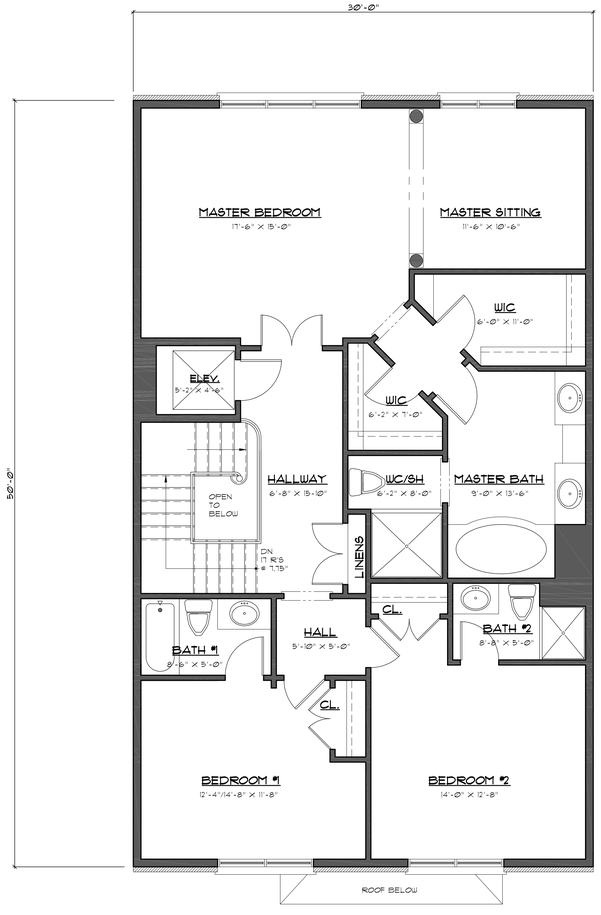

FIRST FLOOR PLAN

SCALE: 1/4" = 1'-0"

THE JACKSON TOWNHOUSE WITH BOX BAY

SECOND FLOOR PLAN

SCALE: 1/4" = 1'-0"

THE JACKSON TOWNHOUSE WITH BOX BAY

THIRD FLOOR PLAN

SCALE: 1/4" = 1'-0"

THE JACKSON TOWNHOUSE WITH BOX BAY

ZAMPOLIN & ASSOCIATES
ARCHITECTS

187 FAIRVIEW AVENUE T 201 358 1166
WESTWOOD, NJ 07675 F 201 358 1175

ROBERT E. ZAMPOLIN, A.I.A.

NJ	04155	MD	10033
AL	6065	MO	A-6454
CA	C 25424	MT	2784
CO	306002	NH	2567
CT	8731	NY	023710
DE	55-0005480	OH	10361
FL	AR-42824	PA	RA-019461-B
ID	AR-984565	SD	8553
IL	001-013941	TX	19434
IN	10000271	VA	13321
KY	5484	VT	2493
MA	4115	WY	C-1733

© ALL RIGHTS RESERVED

THIS DRAWING, THE DESIGN INDICATED, THE FORMAT AND ARRANGEMENTS ARE THE PROPERTY OF ZAMPOLIN AND ASSOCIATES. ANY USE OR REUSE OF ORIGINAL OR ALTERED DESIGN MATERIALS BY THE CLIENT, AGENTS OF THE CLIENT OR OTHER PARTIES WITHOUT THE REVIEW AND WRITTEN APPROVAL OF THE DESIGN PROFESSIONAL SHALL BE AT THE SOLE RISK OF THE OTHERS. THE CLIENT AND OTHERS SHALL INDEMNIFY AND HOLD HARMLESS THE DESIGN PROFESSIONAL AND HIS CONSULTANTS FROM ALL CLAIMS AND DAMAGES, JUDGMENTS, LOSSES, EXPENSES, AND ATTORNEY FEES ARISING OUT OF MODIFICATION OR REUSE OF THESE MATERIALS.

THE GENERAL CONTRACTOR AND / OR ALL SUB-CONTRACTORS WORKING FROM THESE PLANS AND SPECIFICATIONS ARE NOT TO SCALE ELECTRONIC INFORMATION TO CONTRACT THE WORK AND NO REPRESENTATIVE REGARDING MEASUREMENTS. IF SUCH MEASUREMENTS DO NOT APPEAR TO BE CORRECT, ADD UP PROPERLY OR SCALE CORRECTLY, TO THE INDICATED SIZE.

CONSULTANT

CIVIL: HUBSCHMAN ENGINEERING, P.A.
2606A S. WASHINGTON AVENUE
BERGENFIELD NJ 07621
PHONE: 201-384-5666
FAX: 201-384-7160

MEP:

STRUCTURAL: ALLED ENGINEERING ASSOCIATES
611 MARIE CORT
FRANKLIN LAKES NJ 07417
PHONE: 201-671-1144
FAX: 201-671-0249

REVISIONS

DATE	REV. BY	REV. #	REVISIONS / SUBMISSION

CLIENT:
RIO VISTA HOMES AT NORTHVALE, L.L.C.

PROJECT:
RIO VISTA GREENS
NORTHVALE NJ

DRAWN BY:		VM / VZ
REVIEWED BY:		R.E.Z.
PROJECT NUMBER:		05-071
SCHEMATIC SET	DATE:	
PROGRESS SET	DATE:	7-20-07
BID SET	DATE:	
PERMIT SET	DATE:	
RECORD SET	DATE:	

FLOOR PLANS

DRAWING NO.